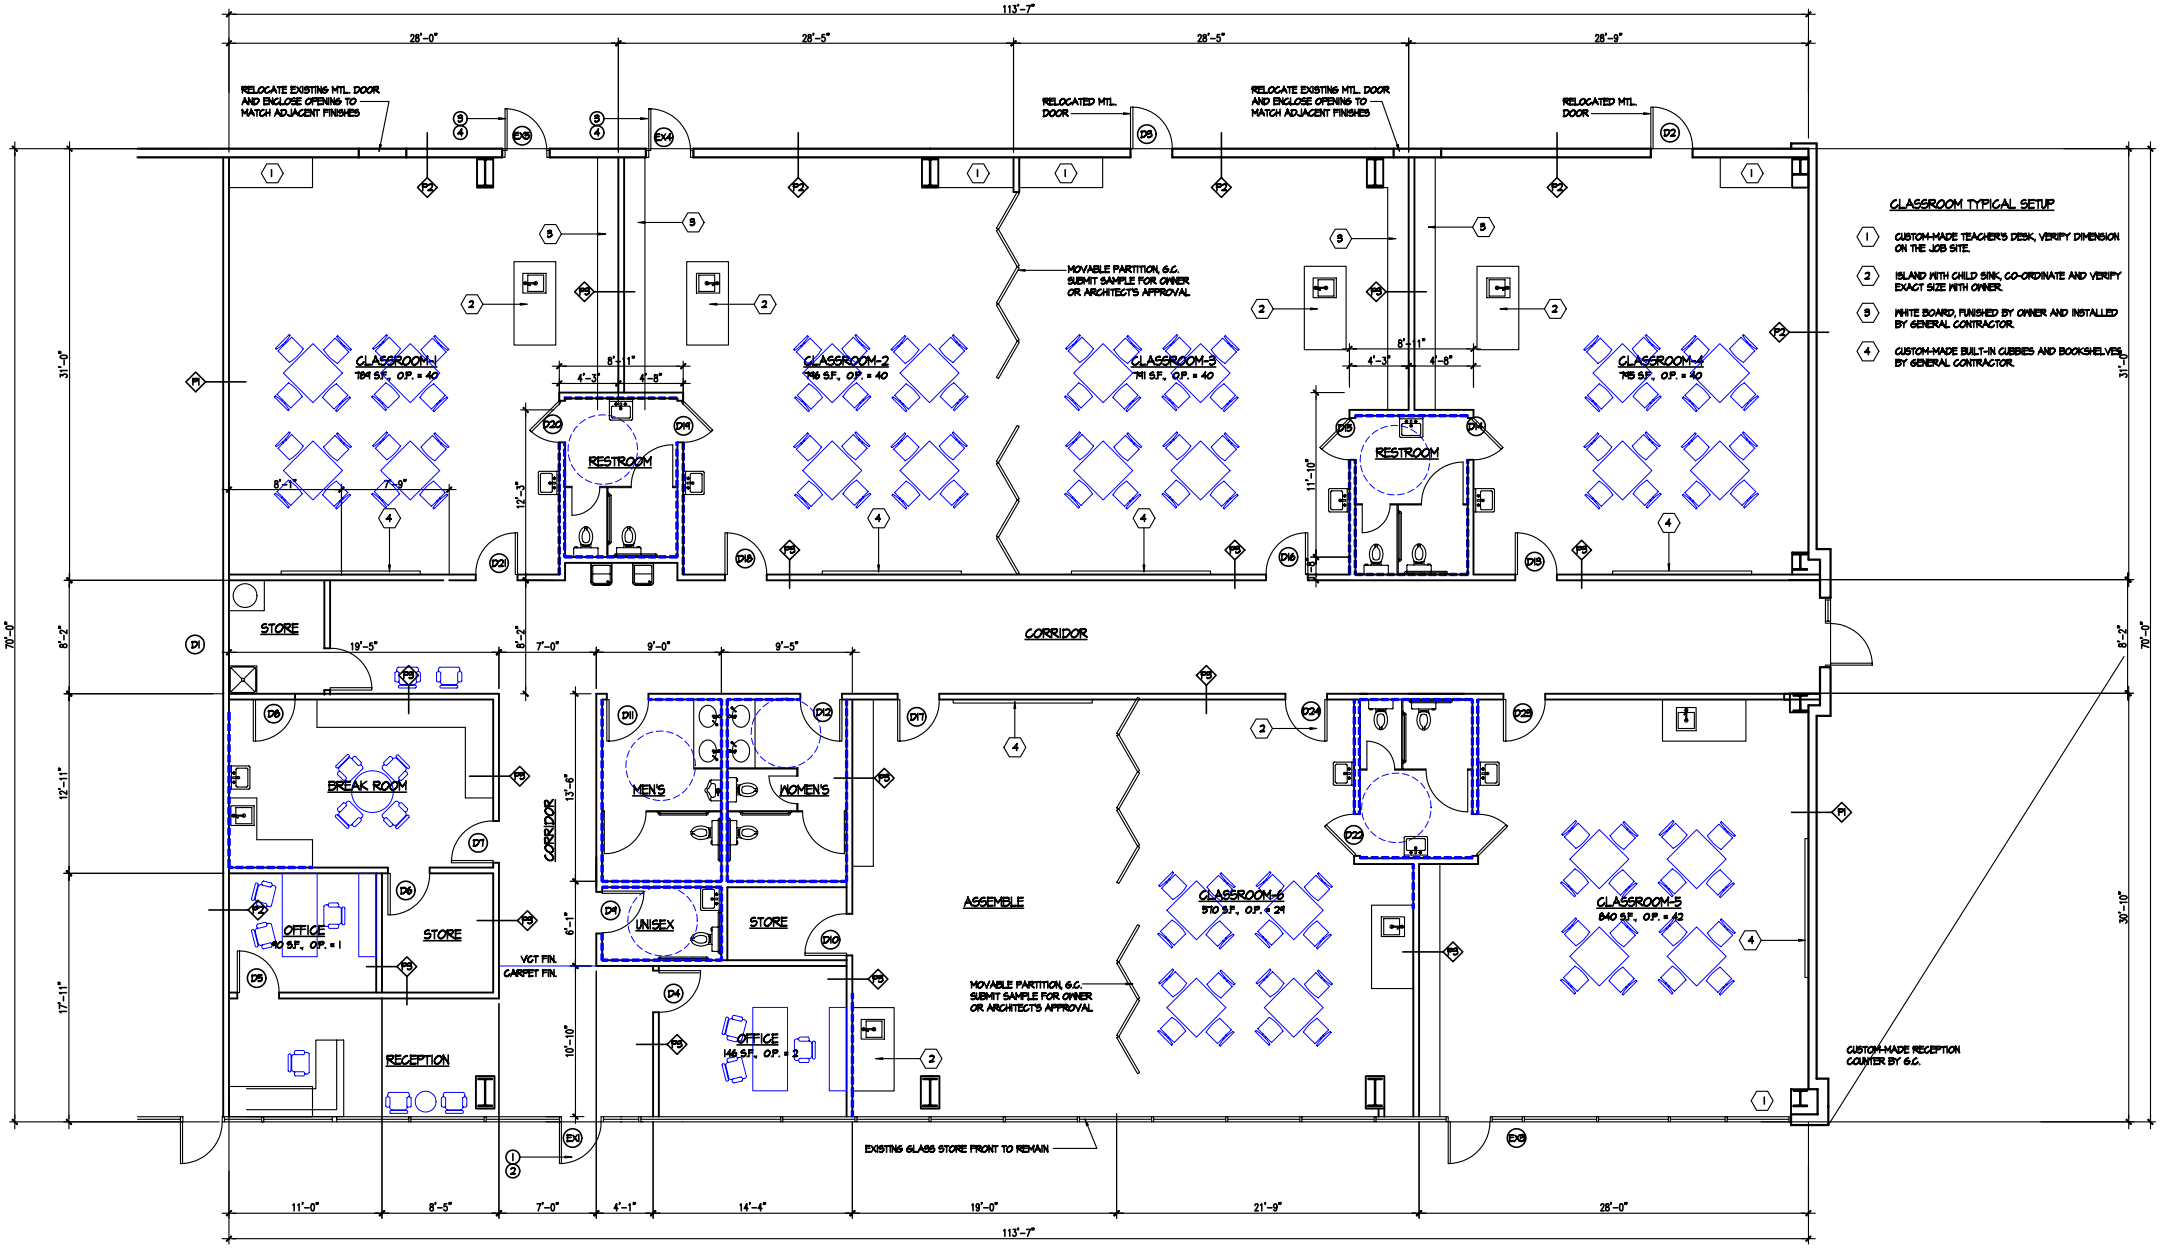

CLASSROOM TYPICAL SETUP

1. CUSTOM-MADE TEACHER'S DESK, VERIFY DIMENSION ON THE JOB SITE.
2. ISLAND WITH CHILD SINK, CO-ORDINATE AND VERIFY EXACT SIZE WITH OWNER.
3. WHITE BOARD, FURNISHED BY OWNER AND INSTALLED BY GENERAL CONTRACTOR.
4. CUSTOM-MADE BUILT-IN CUBBIES AND BOOKSHELVES BY GENERAL CONTRACTOR.

01 FLOOR PLAN

SCALE : 3/16" = 1'-0"